Name of Work: Improvements of Roads , Development of Parks and Construction of Buildings in Ward No 01,02,03 & 04 of Yelahanka Division Under 2021-22 District Minister Grants. (Package-15)

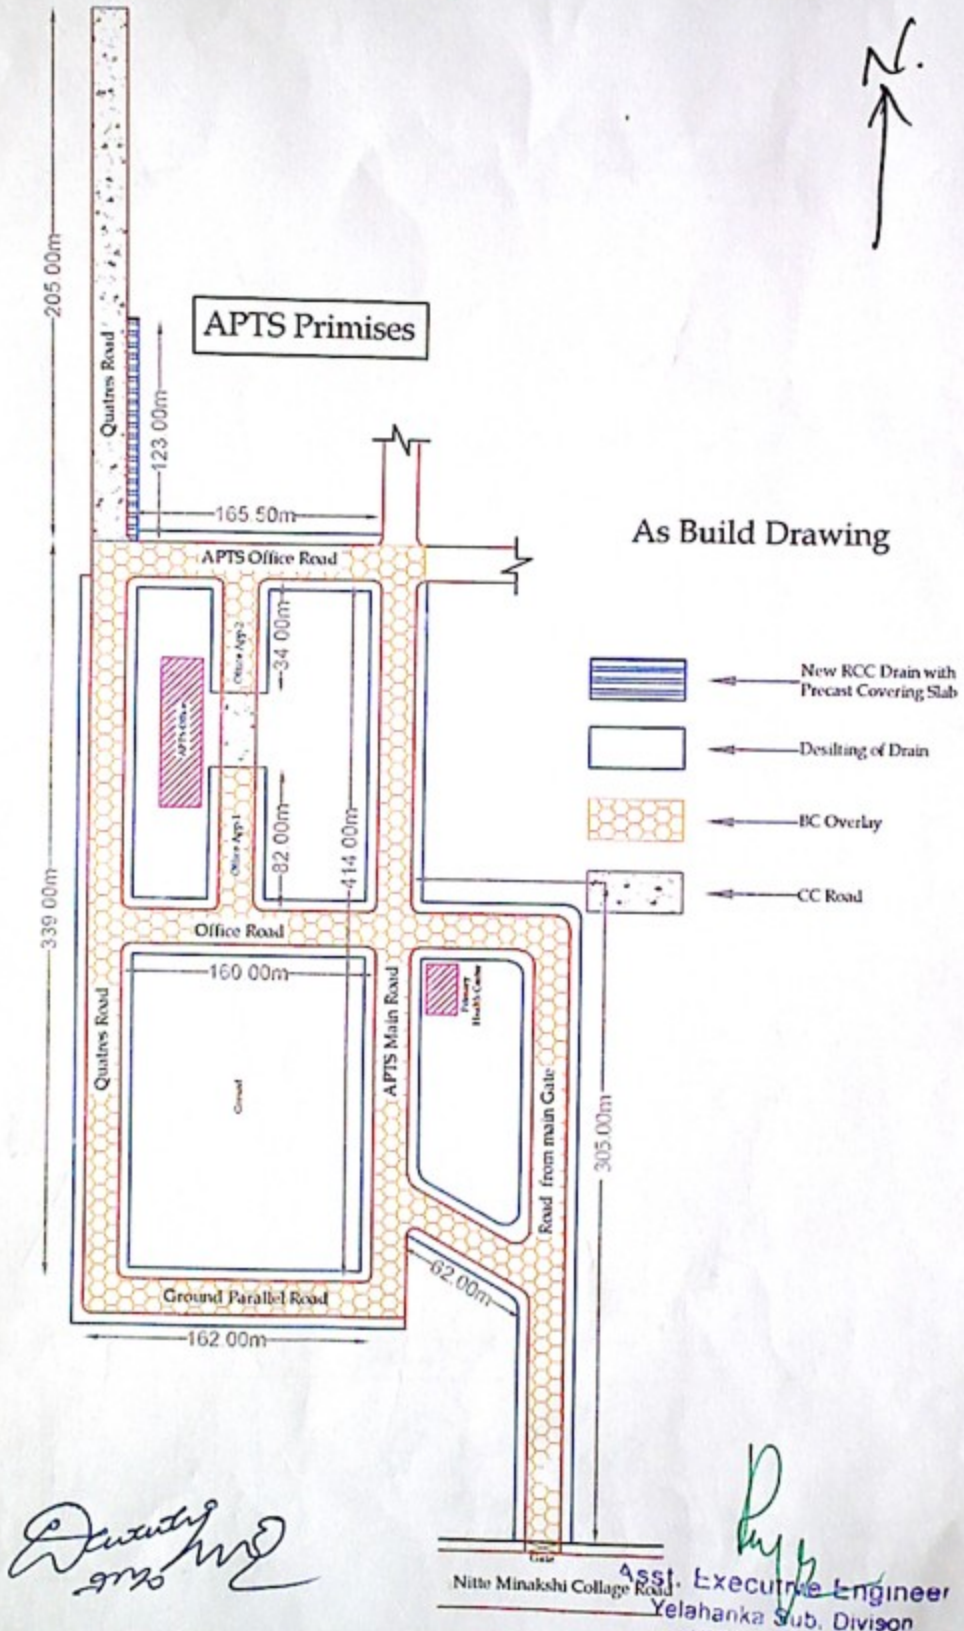

Asst. Executive Engineer
Yelahanka Sub. Divison
(BBMP Ynk. Zn)
Yelahanka, Bangalore

Name of Work: Improvements of Roads , Development of Parks and Construction of Buildings in Ward No 01,02,03 & 04 of Yelahanka Division Under 2021-22 District Minister Grants. (Package-15)

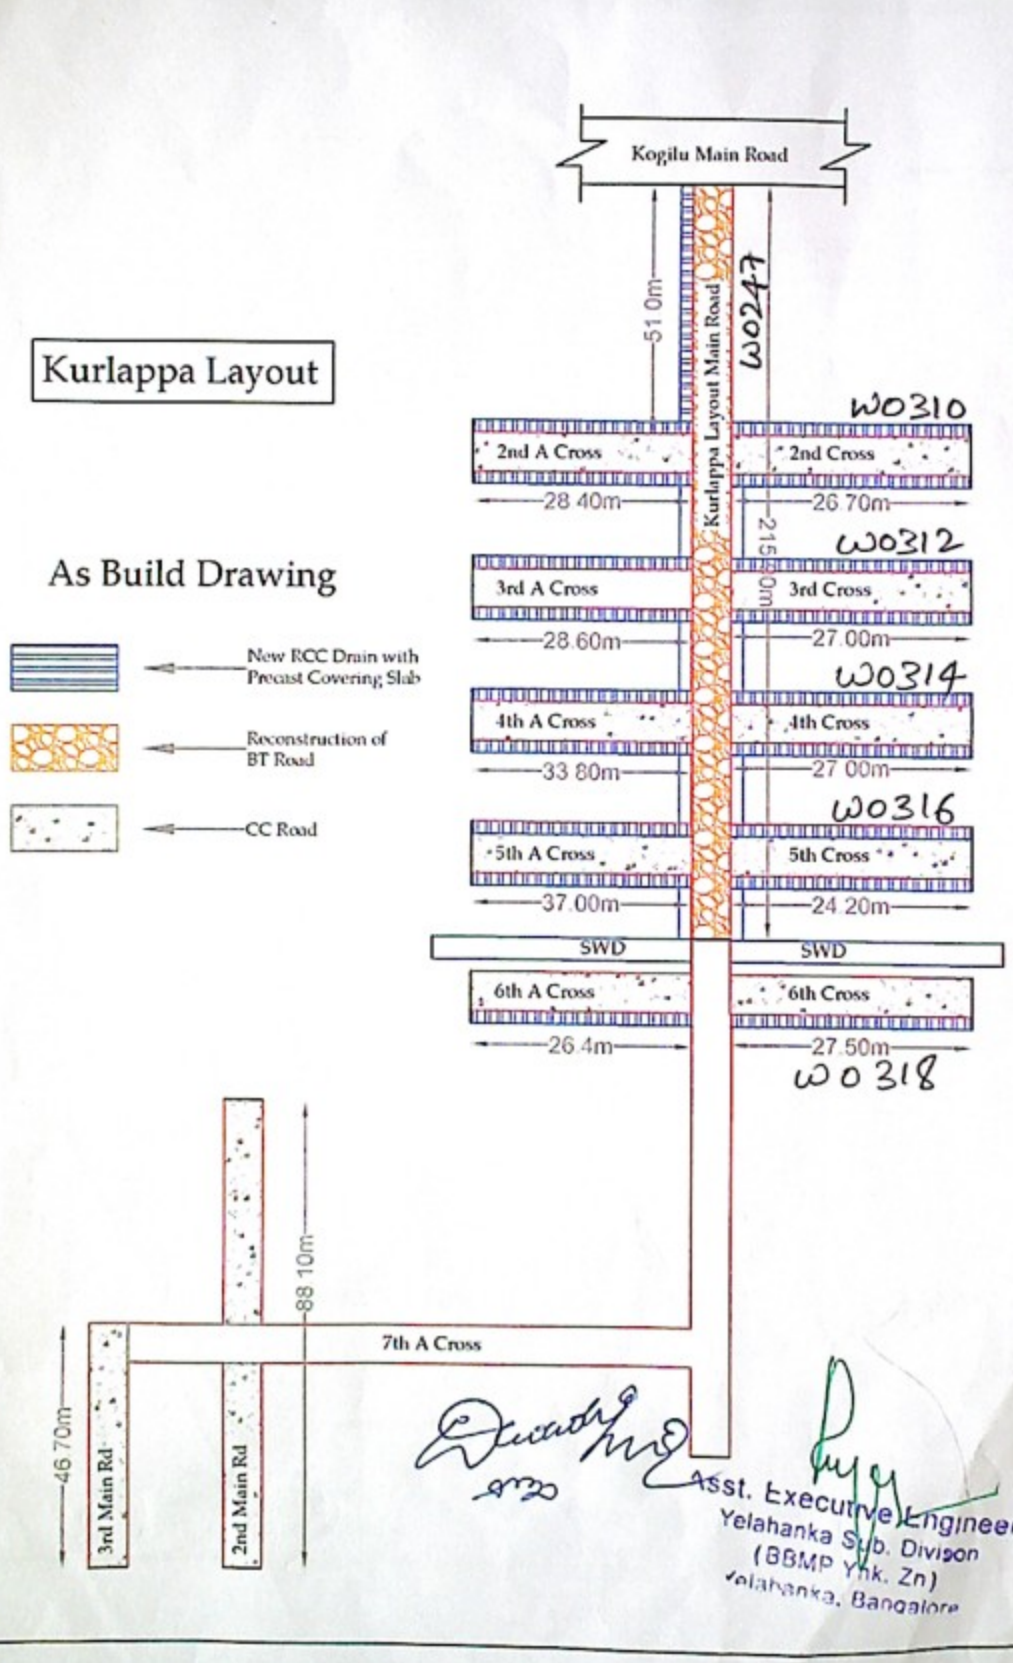

Asst. Executive Engineer
Yelahanka Sub. Divison
(BBMP Ynk. Zn)
Yelahanka, Bangalore

I/c-W0247/5123219 Dt: 19.05.2022

Name of Work: Improvements of Roads , Development of Parks and Construction of Buildings in Ward No 01,02,03 & 04 of Yelahanka Division Under 2021-22 District Minister Grants. (Package-15)

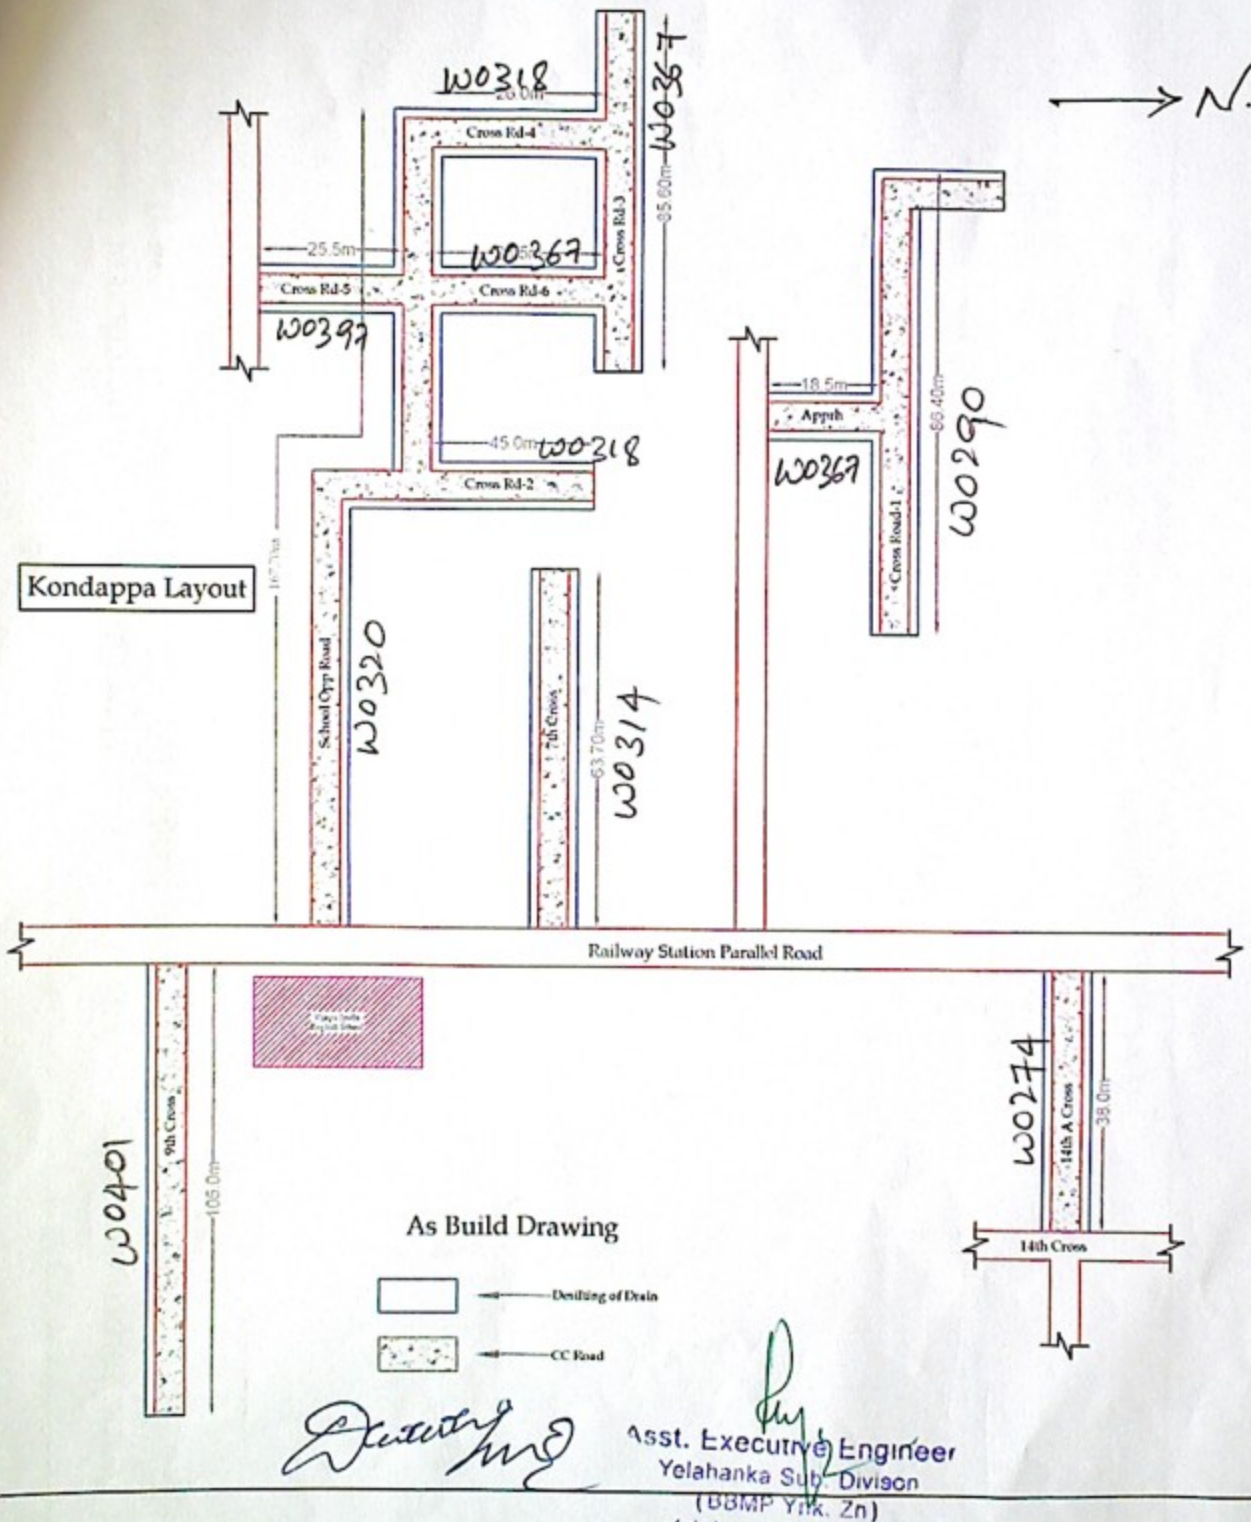

2|S-W0318|S011259

Dt: 19.05.2022

Name of Work: Improvements of Roads , Development of Parks and Construction of Buildings in Ward No 01,02,03 & 04 of Yelahanka Division Under 2021-22 District Minister Grants. (Package-15)

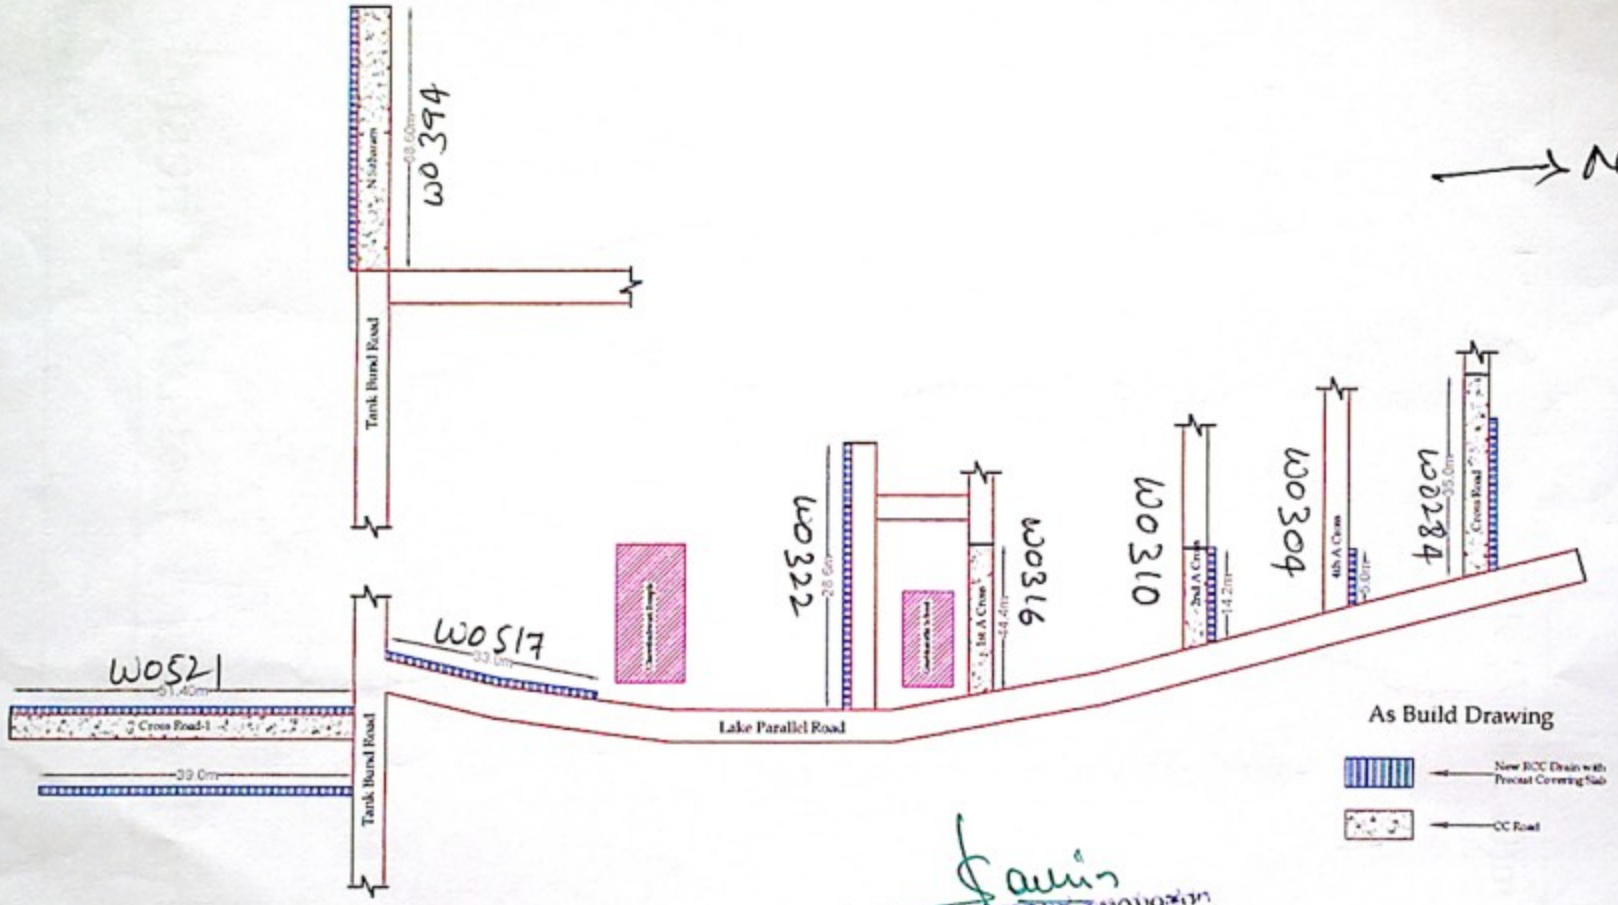

ಸಹಾಯಕ ಕಾರ್ಯಪಾಲಕ ಅಭಿಯಂತರರು
ಯಲಹಂಕ ಉಪನಗರ ಉಪವಿಭಾಗ.
ಬಿ.ಬಿ.ಎಂ.ಪಿ. ಬೆಂಗಳೂರು-106

Name of Work: Improvements of Roads , Development of Parks and Construction of Buildings in Ward No 01,02,03 & 04 of Yelahanka Division Under 2021-22 District Minister Grants. (Package-15)

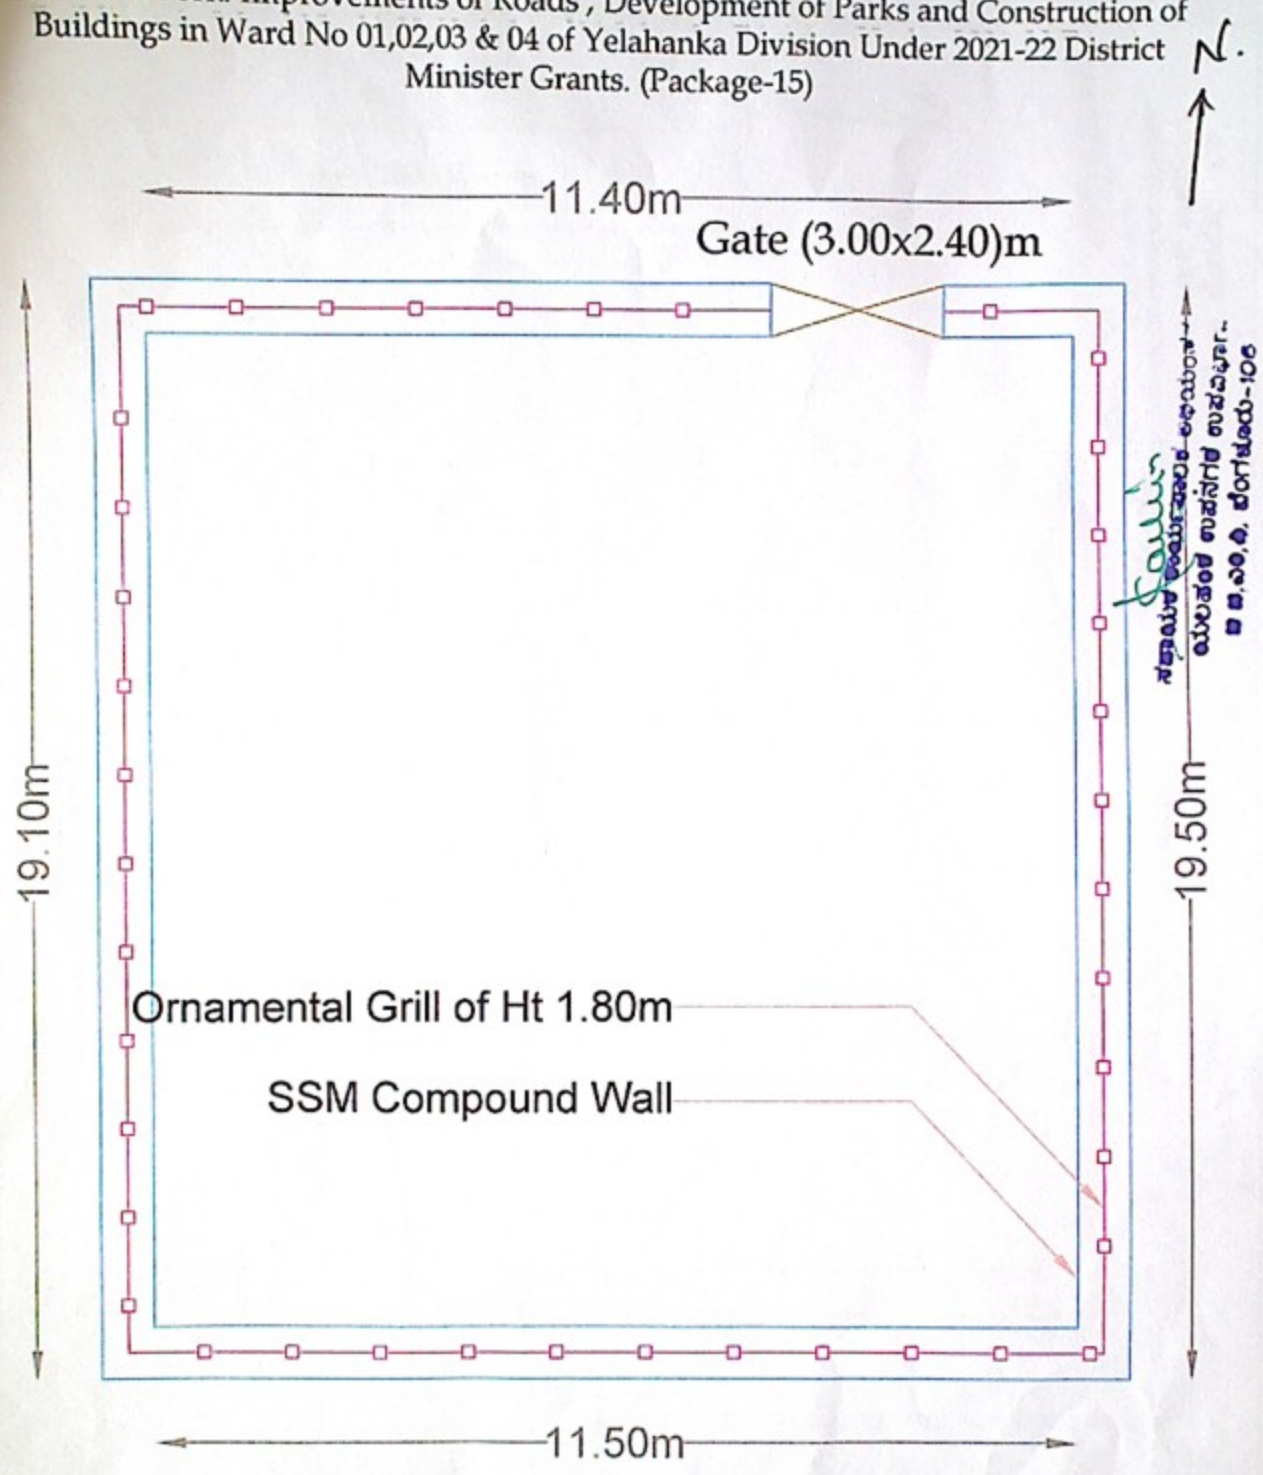

Masti Venkatesh Iyenger Park

Name of Work: Improvements of Roads , Development of Parks and Construction of Buildings in Ward No 01,02,03 & 04 of Yelahanka Division Under 2021-22 District Minister Grants. (Package-15)

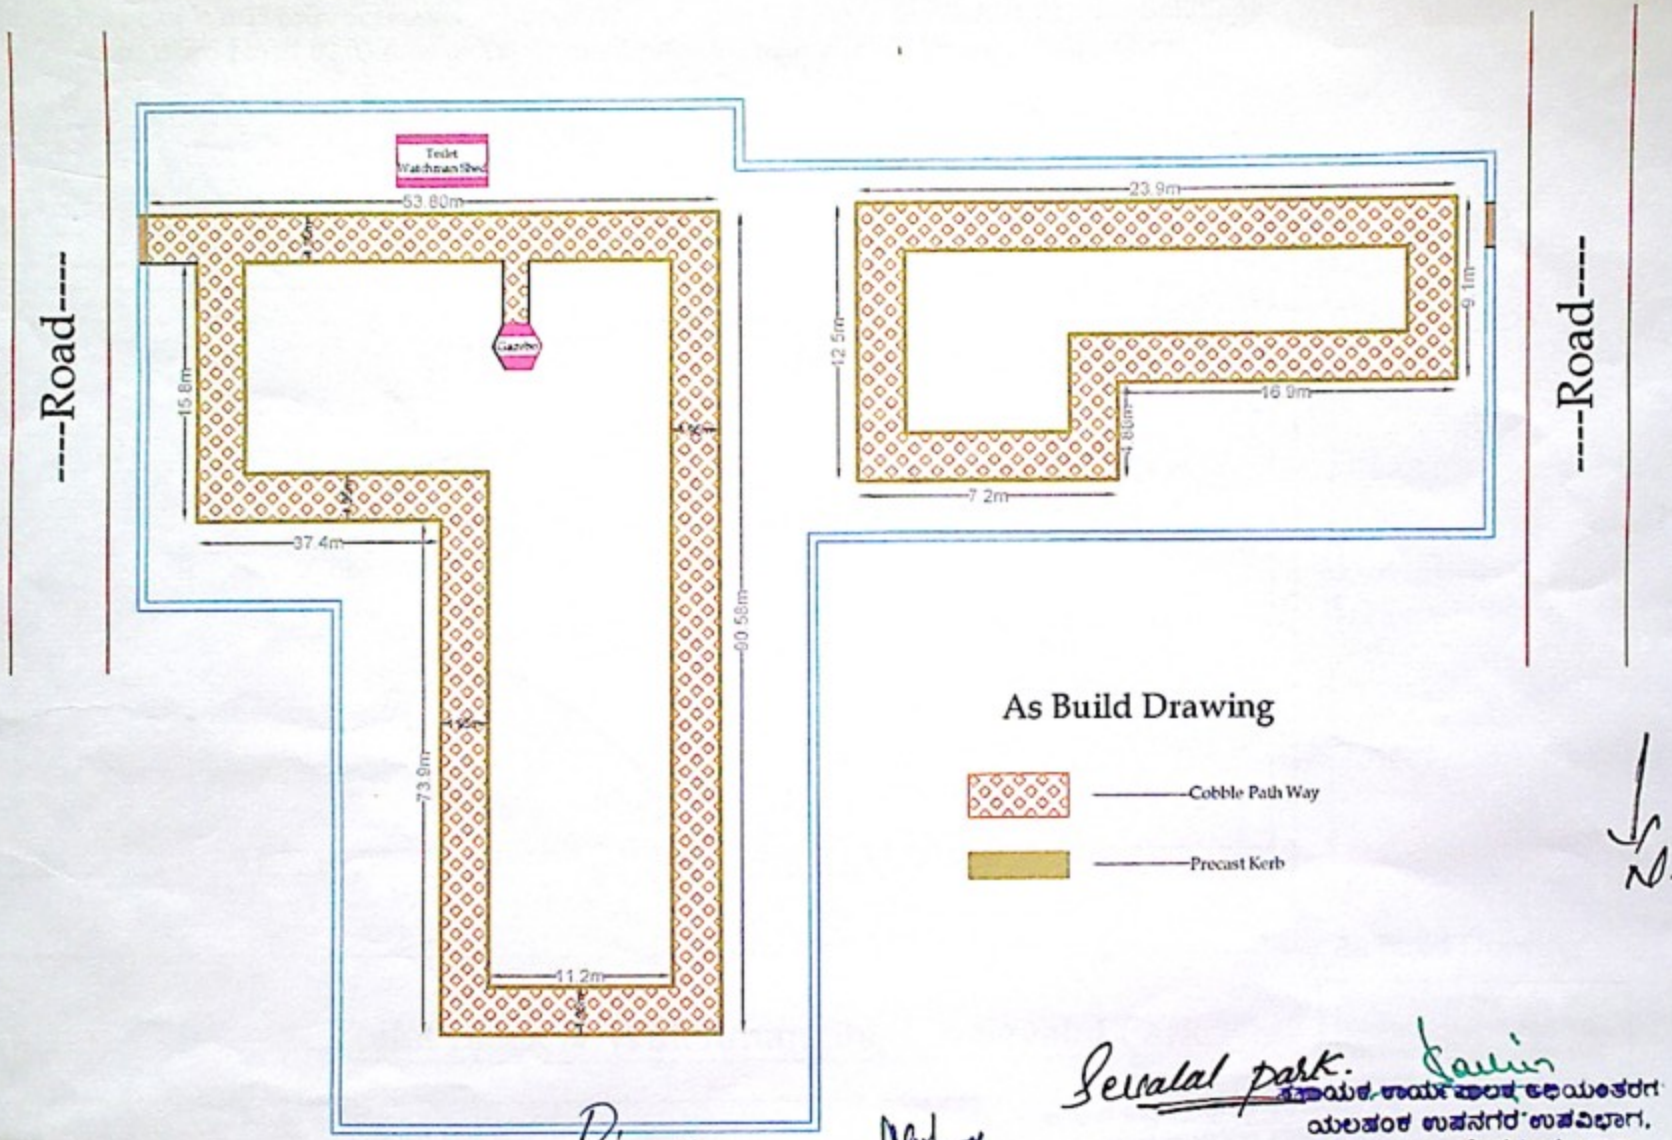

Sevalal park.

ಸಹಾಯಕ ಆಯುಕ್ತರ ಕಛೇರಿ
ಯಲಹಂಕ ಉಪನಗರ ಉಪವಿಭಾಗ,
ಬಿ.ಬಿ.ಎಂ.ಪಿ. ಬೆಂಗಳೂರು-106

Name of Work: Improvements of Roads , Development of Parks and Construction of Buildings in Ward No 01,02,03 & 04 of Yelahanka Division Under 2021-22 District Minister Grants.
(Package-15)

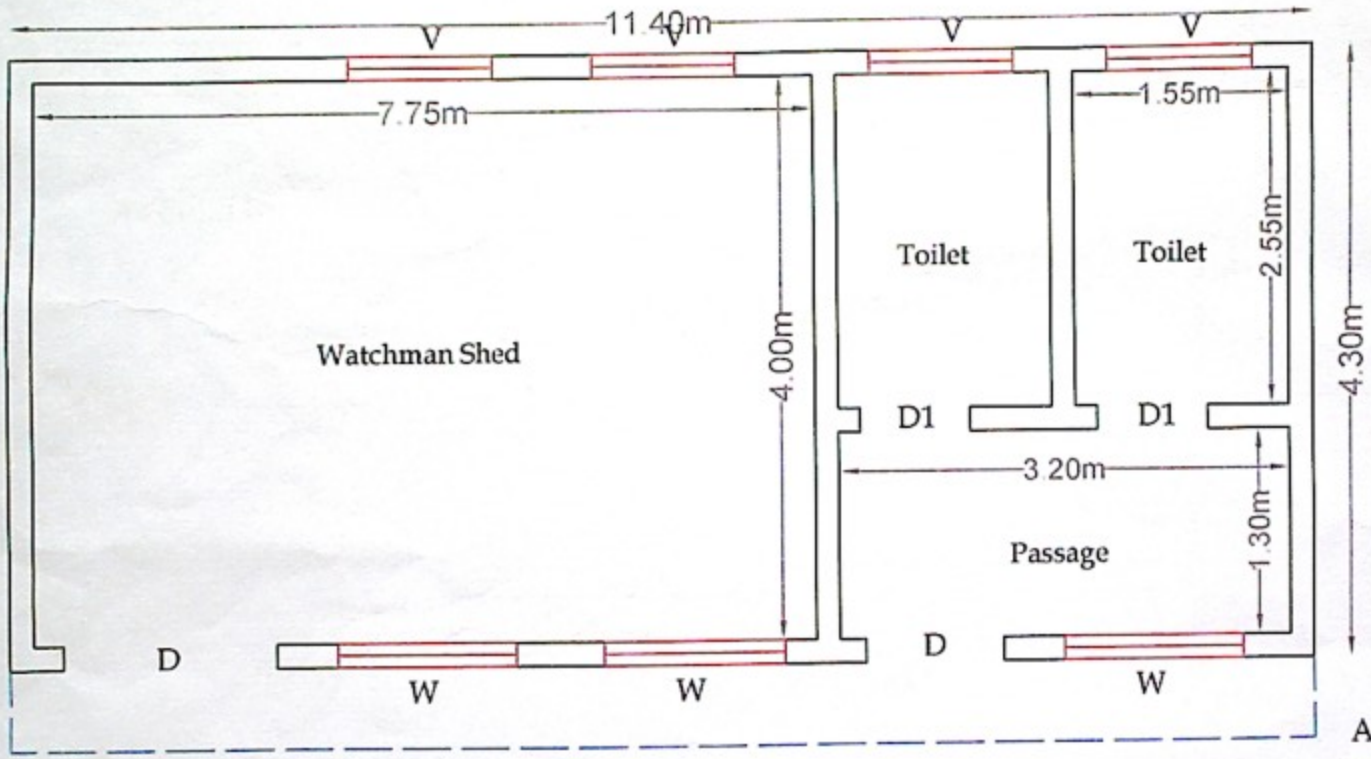

As Build Drawing

Door	(0.90x2.10)m 2Nos
Window	(1.20x1.20)m 3Nos
Ventilator	(1.20x0.60)m 4Nos

Toilet Block & Watchman Shed in Sevalal Park

ಸಹಾಯಕ ಕಾರ್ಯಪಾಲಕ ಅಭಿಯಂತರರು
ಯಲಹಂಕ ಉಪನಗರ ಉಪವಿಭಾಗ
ಬಿ.ಬಿ.ಎಂ.ಪಿ. ಬೆಂಗಳೂರು-106

Name of Work: Improvements of Roads , Development of Parks and Construction of Buildings in Ward No 01,02,03 & 04 of Yelahanka Division Under 2021-22 District Minister Grants. (Package-15)

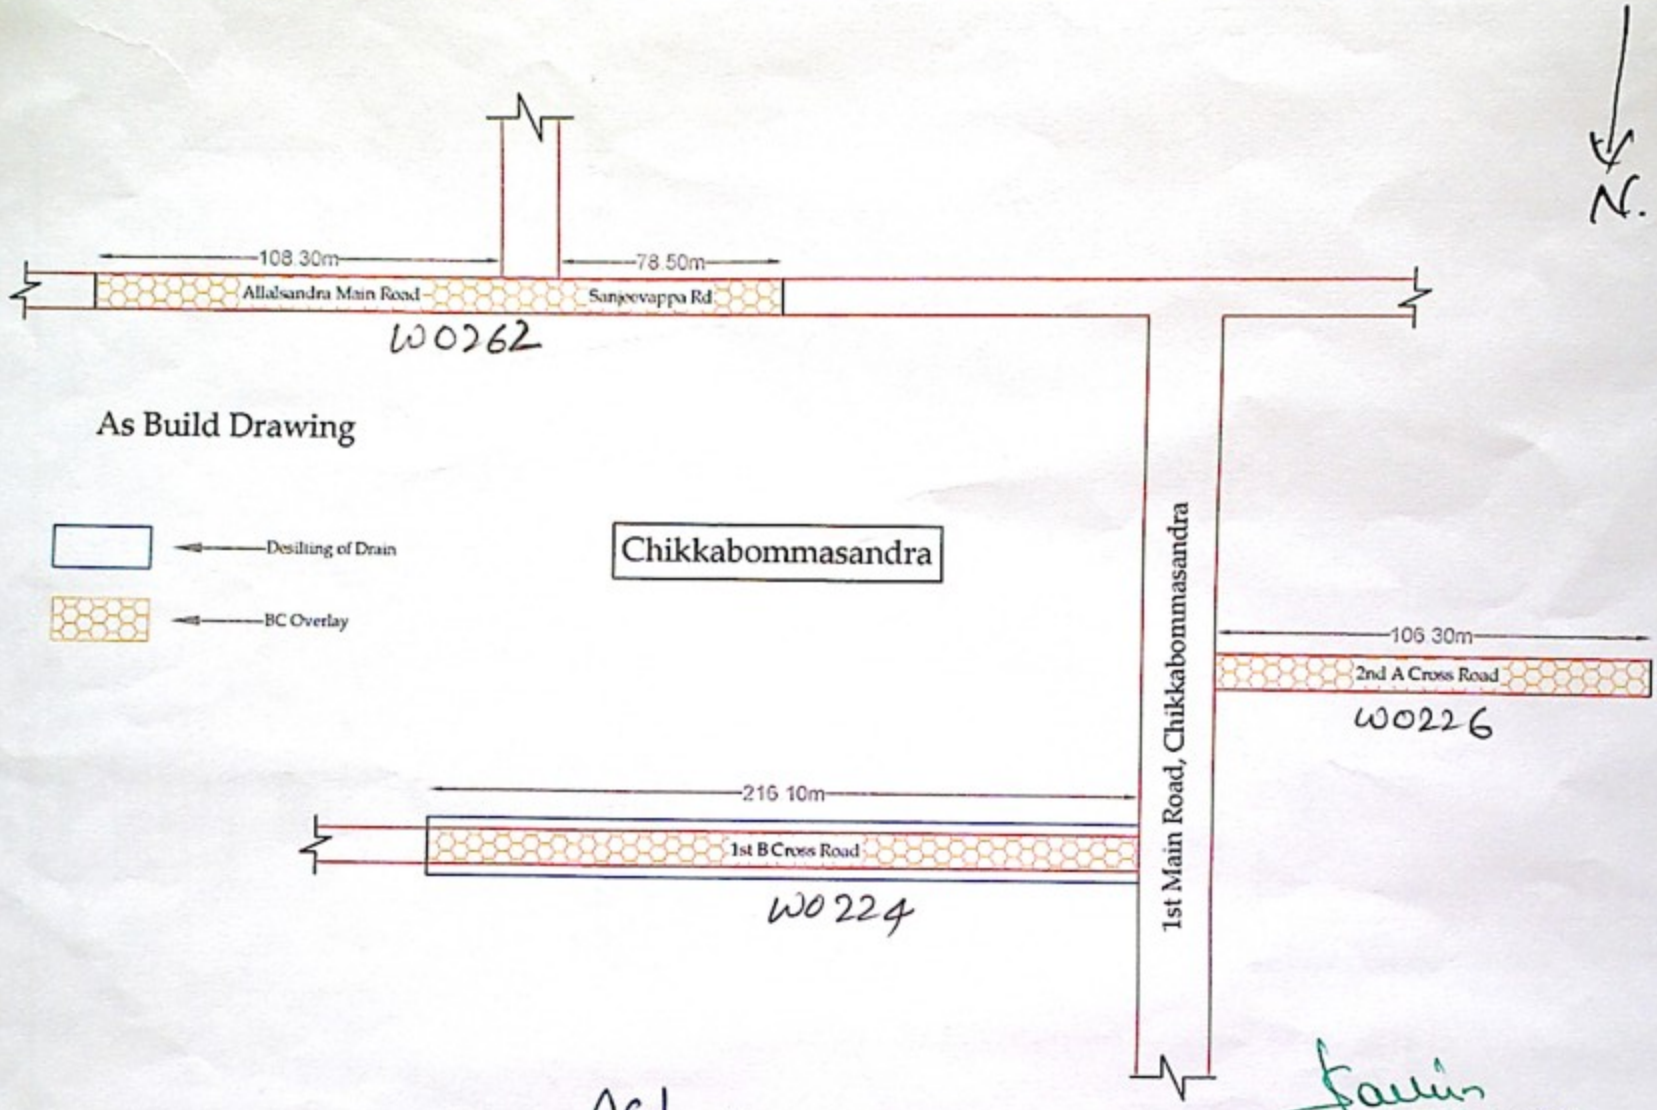

ಸಹಾಯಕ ಕಾರ್ಯಪಾಲಕ ಅಭಿಯಂತರರ
ಯಲಹಂಕ ಉಪನಗರ ಉಪವಿಭಾಗ,
ಬ.ಬ.ಎ.ಪ. ಬೆಂಗಳೂರು-106

Name of Work: Improvements of Roads , Development of Parks and Construction of Buildings in Ward No 01,02,03 & 04 of Yelahanka Division Under 2021-22 District Minister Grants. (Package-15)

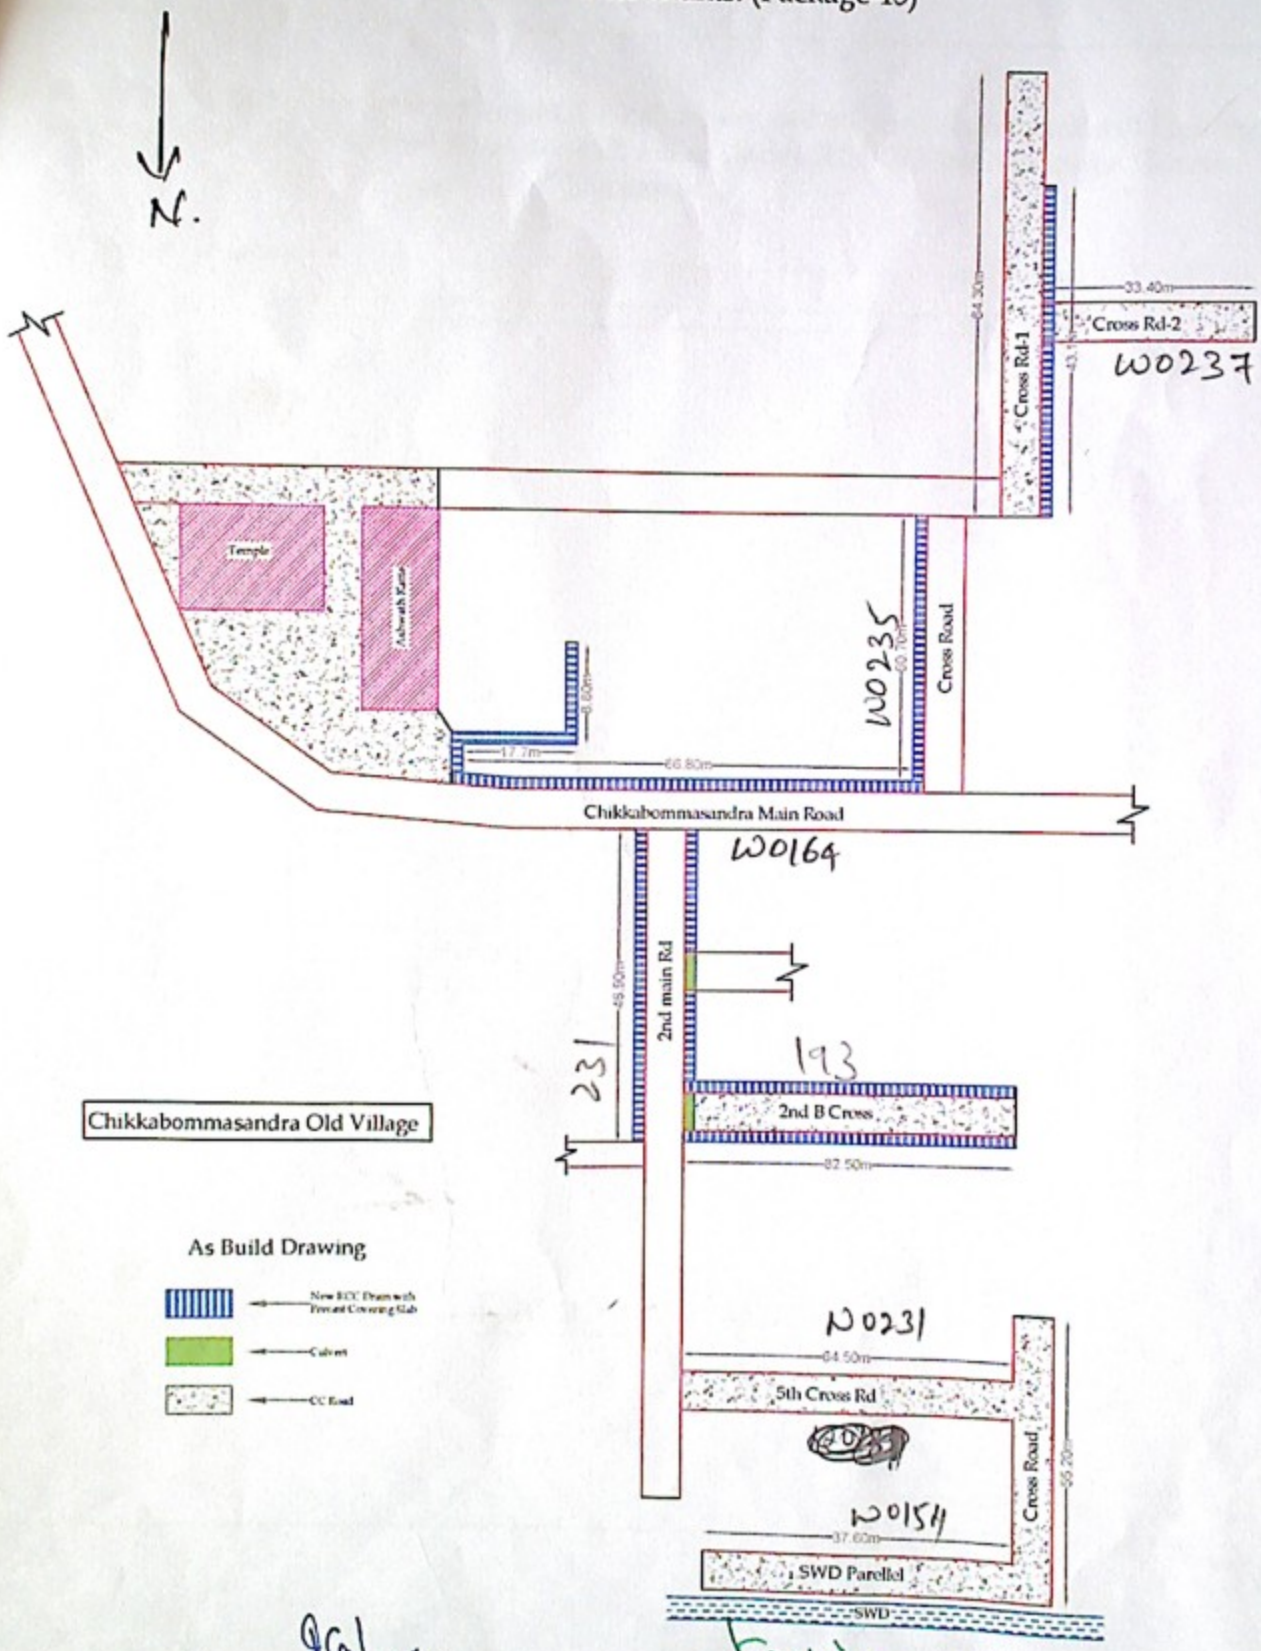

ಸಹಾಯಕ ಕಾರ್ಯಪಾಲಕ ಅಭಿಯಂತರರು
ಯಲಹಂಕ ಉಪನಗರ ಉಪವಿಭಾಗ,
ಬಿ.ಬಿ.ಎಂ.ಪಿ. ಬೆಂಗಳೂರು-10

Name of Work: Improvements of Roads , Development of Parks and Construction of Buildings in Ward No 01,02,03 & 04 of Yelahanka Division Under 2021-22 District Minister Grants.
(Package-15)

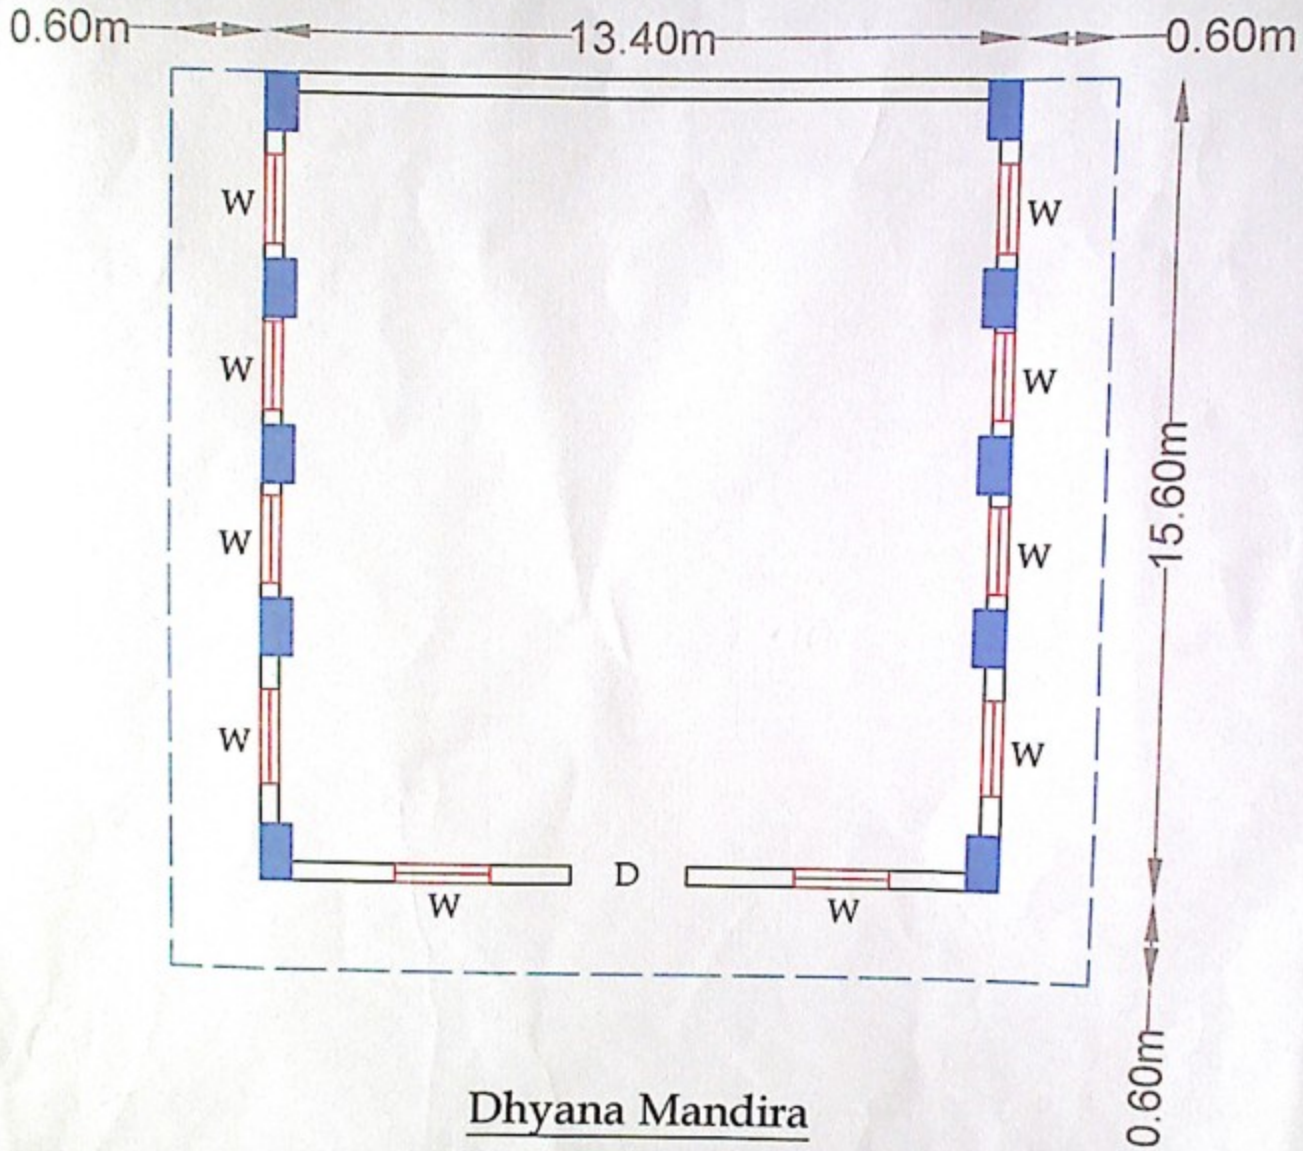

Dhyana Mandira

N.

As Build Drawing

Door	(1.80x2.10)m
Window	(1.50x1.50)m 10Nos
Column	(0.60x0.40)m 10Nos

ಸಹಾಯಕ ಕಾರ್ಯಪಾಲಕ ಅಭಿ...ಧಿ
ಯಲಹಂಕ ಉಪನಗರ ಉಪವಿಭಾಗ.
ಜಿ.ಬಿ.ಎ.ಎ. ಬೆಂಗಳೂರು-10